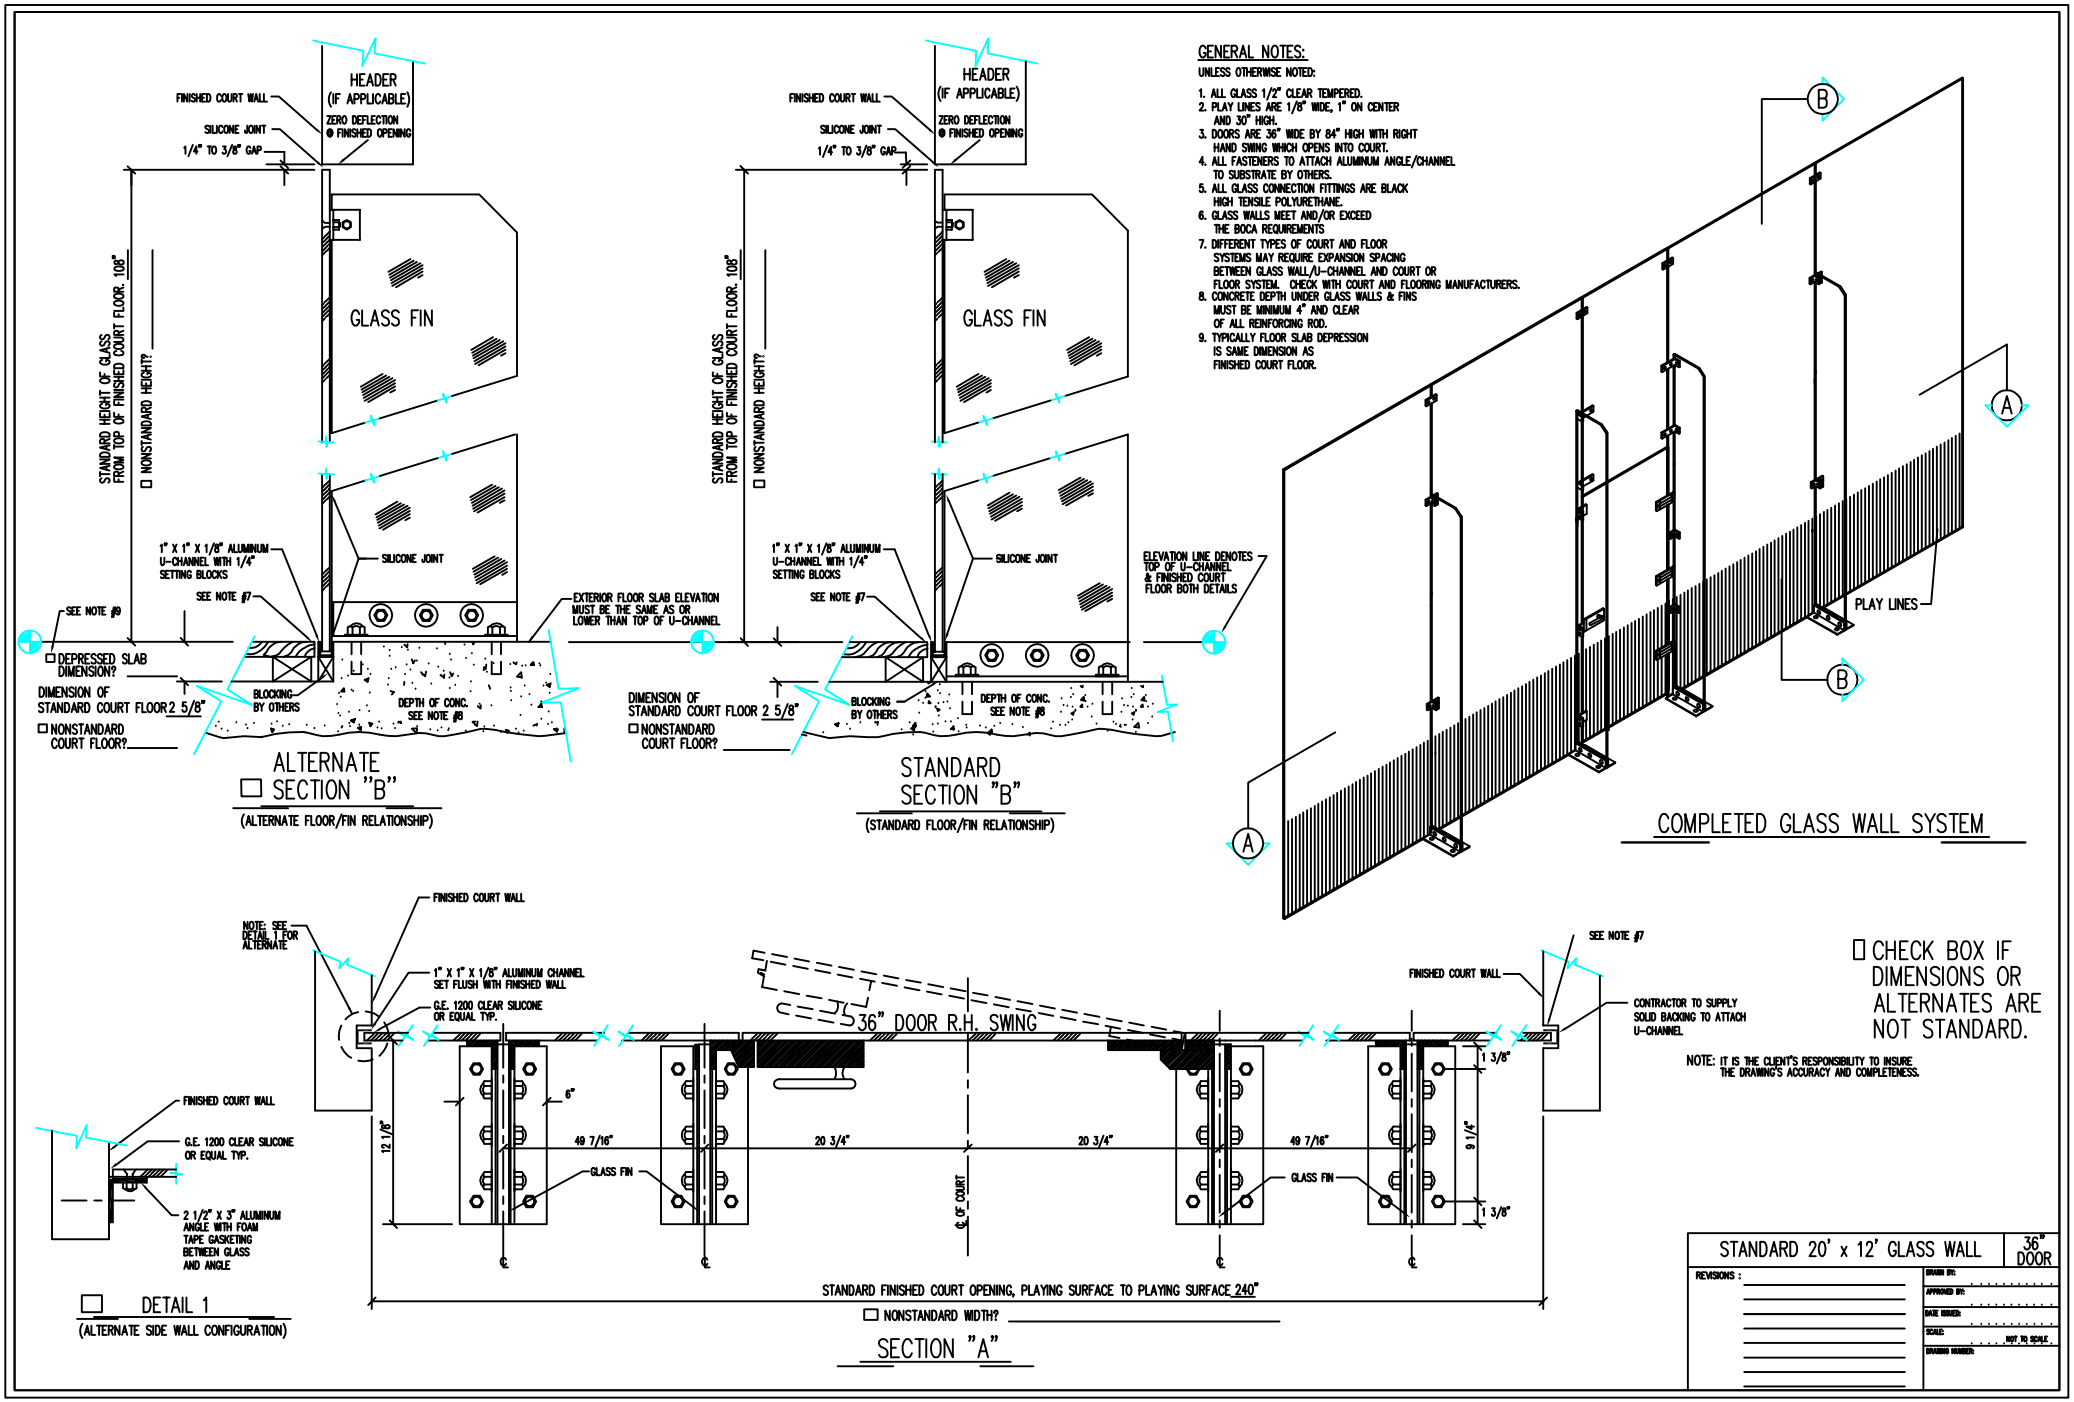
HEADER (IF APPLICABLE)
FINISHED COURT WALL
SILICONE JOINT
1/4" TO 3/8" GAP
ZERO DEFLECTION @ FINISHED OPENING
GLASS FIN
STANDARD HEIGHT OF GLASS FROM TOP OF FINISHED COURT FLOOR: 108"
NONSTANDARD HEIGHT?
1" X 1" X 1/8" ALUMINUM U-CHANNEL WITH 1/4" SETTING BLOCKS
SILICONE JOINT
SEE NOTE #7
SEE NOTE #9
EXTERIOR FLOOR SLAB ELEVATION MUST BE THE SAME AS OR LOWER THAN TOP OF U-CHANNEL
DEPRESSED SLAB DIMENSION?
DIMENSION OF STANDARD COURT FLOOR 2 5/8"
NONSTANDARD COURT FLOOR?
BLOCKING BY OTHERS
DEPTH OF CONC. SEE NOTE #8
ALTERNATE SECTION "B"
(ALTERNATE FLOOR/FIN RELATIONSHIP)
STANDARD SECTION "B"
(STANDARD FLOOR/FIN RELATIONSHIP)
ELEVATION LINE DENOTES TOP OF U-CHANNEL & FINISHED COURT FLOOR BOTH DETAILS
GENERAL NOTES:
UNLESS OTHERWISE NOTED:
1. ALL GLASS 1/2" CLEAR TEMPERED.
2. PLAY LINES ARE 1/8" WIDE, 1" ON CENTER AND 30" HIGH.
3. DOORS ARE 36" WIDE BY 84" HIGH WITH RIGHT HAND SWING WHICH OPENS INTO COURT.
4. ALL FASTENERS TO ATTACH ALUMINUM ANGLE/CHANNEL TO SUBSTRATE BY OTHERS.
5. ALL GLASS CONNECTION FITTINGS ARE BLACK HIGH TENSILE POLYURETHANE.
6. GLASS WALLS MEET AND/OR EXCEED THE BOCA REQUIREMENTS
7. DIFFERENT TYPES OF COURT AND FLOOR SYSTEMS MAY REQUIRE EXPANSION SPACING BETWEEN GLASS WALL/U-CHANNEL AND COURT OR FLOOR SYSTEM. CHECK WITH COURT AND FLOORING MANUFACTURERS.
8. CONCRETE DEPTH UNDER GLASS WALLS & FINS MUST BE MINIMUM 4" AND CLEAR OF ALL REINFORCING ROD.
9. TYPICALLY FLOOR SLAB DEPRESSION IS SAME DIMENSION AS FINISHED COURT FLOOR.
A
B
PLAY LINES
COMPLETED GLASS WALL SYSTEM
NOTE: SEE DETAIL 1 FOR ALTERNATE
1" X 1" X 1/8" ALUMINUM CHANNEL SET FLUSH WITH FINISHED WALL
G.E. 1200 CLEAR SILICONE OR EQUAL TYP.
36" DOOR R.H. SWING
CONTRACTOR TO SUPPLY SOLID BACKING TO ATTACH U-CHANNEL
6"
49 7/16"
20 3/4"
20 3/4"
49 7/16"
12 1/8"
9 1/4"
1 3/8"
1 3/8"
GLASS FIN
GLASS FIN
℄ OF COURT
STANDARD FINISHED COURT OPENING, PLAYING SURFACE TO PLAYING SURFACE 240"
NONSTANDARD WIDTH?
SECTION "A"
FINISHED COURT WALL
G.E. 1200 CLEAR SILICONE OR EQUAL TYP.
2 1/2" X 3" ALUMINUM ANGLE WITH FOAM TAPE GASKETING BETWEEN GLASS AND ANGLE
DETAIL 1
(ALTERNATE SIDE WALL CONFIGURATION)
CHECK BOX IF DIMENSIONS OR ALTERNATES ARE NOT STANDARD.
NOTE: IT IS THE CLIENT'S RESPONSIBILITY TO INSURE THE DRAWING'S ACCURACY AND COMPLETENESS.
STANDARD 20' x 12' GLASS WALL
36" DOOR
REVISIONS :
DRAWN BY:
APPROVED BY:
DATE ISSUED:
SCALE: NOT TO SCALE
DRAWING NUMBER: