

18 ga. metal "C" studs fastened together with metal screws, typical @ corners. See specifications.

1 $\frac{1}{8}$ " WSF certified side wall panels. See specifications.

Drywall installed over the face of studs (optional)


4" or 6" x 18 ga. metal "C" studs spaced 12" o.c. @ side wall. See specifications.

1 $\frac{1}{8}$ " WSF certified front wall panels. See specifications.

4" or 6" x 18 ga. metal "C" studs spaced 10" o.c. @ front wall. See specifications.

Drywall installed over the face of studs

Fire retardant sound-proofing up 8'0" at front wall only. See specifications.

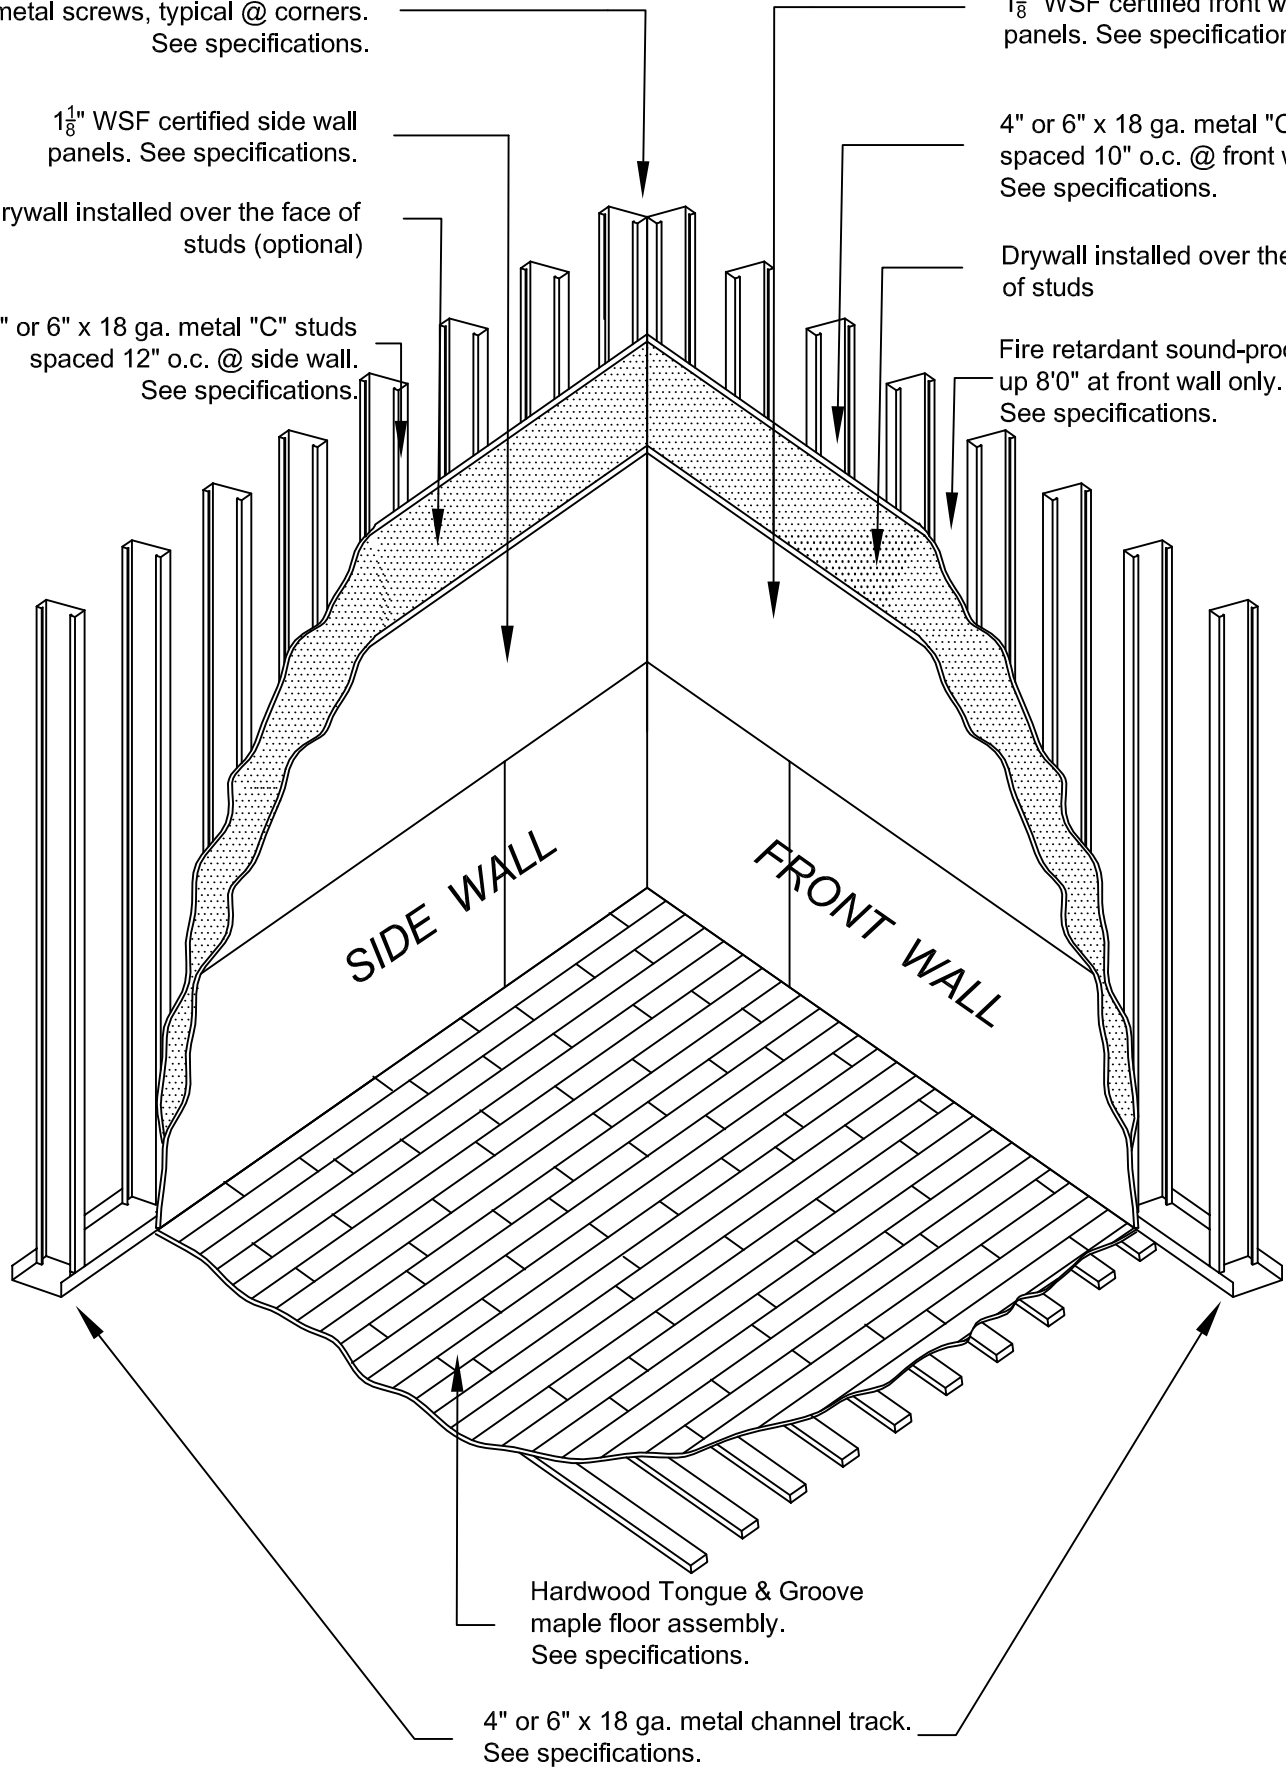

Hardwood Tongue & Groove maple floor assembly. See specifications.

4" or 6" x 18 ga. metal channel track. See specifications.